Cottage Style

Mountain Rustic

Sierra pacific

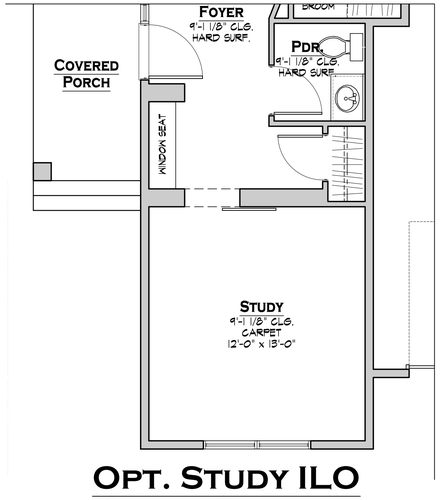

Opt. Study ILO Guest Bedroom

1/4" = 1'-0"

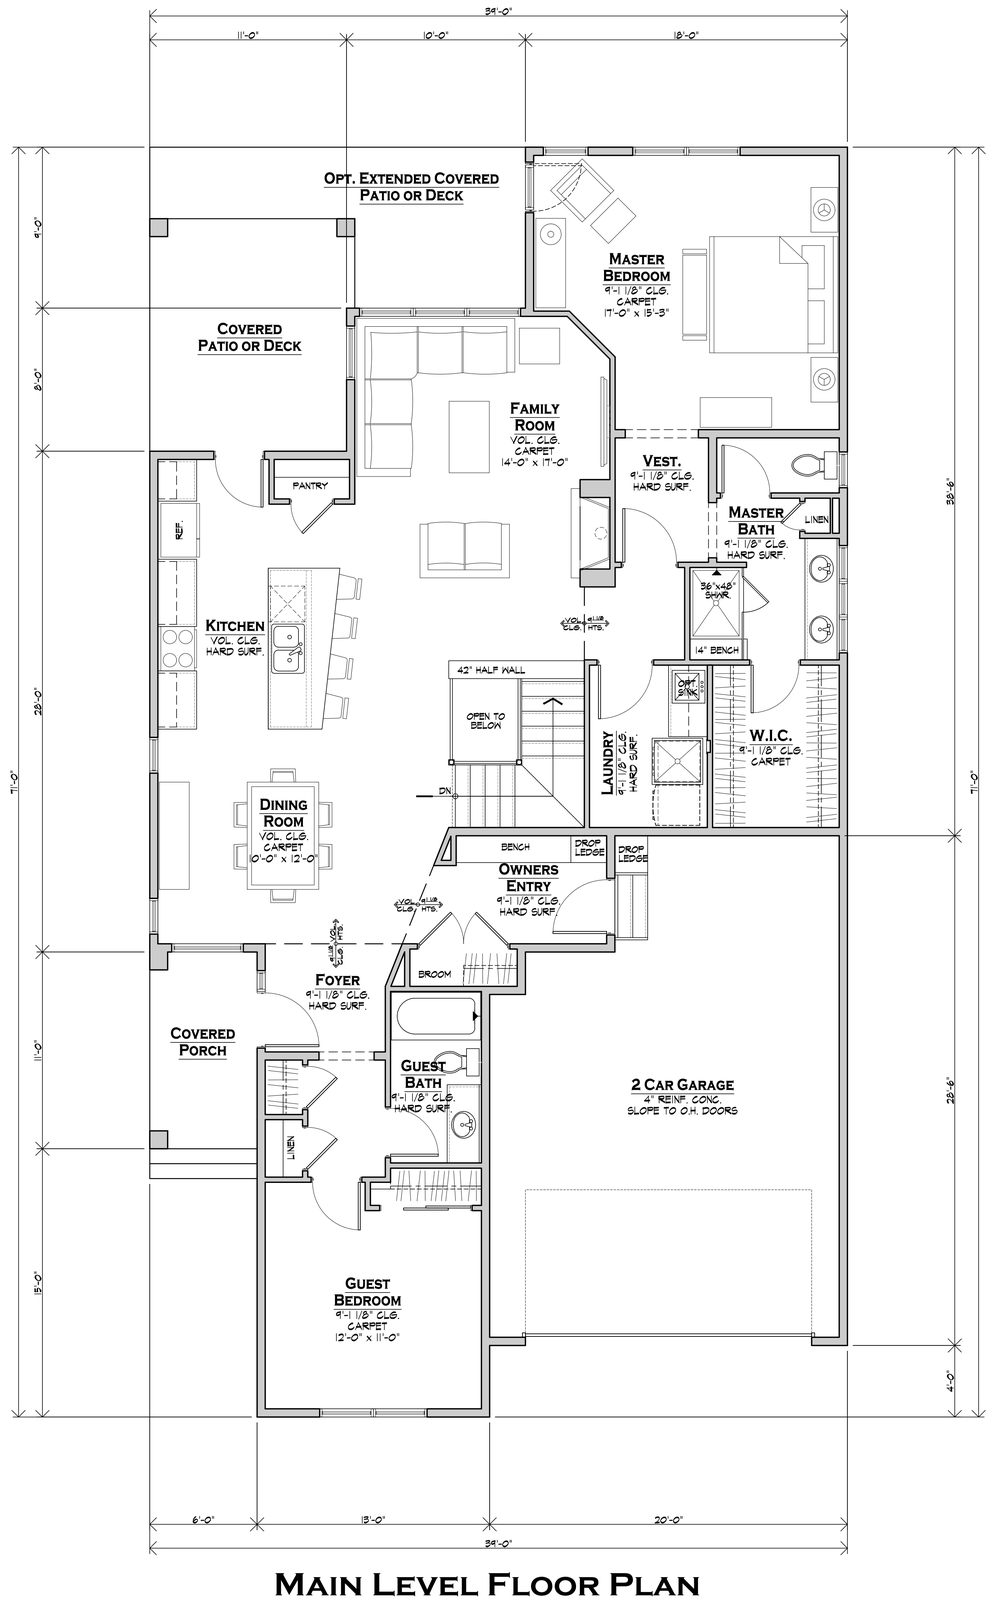

Main Level Floor Plan

1/4" = 1'-0" 1,719 SQ. FT.

kga
a collaborative architectural studio
950 spruce street, suite 2d
louisville, colorado 80027
o 303.442.5882
f 303.442.5888
www.kgarch.com

NOT FOR CONSTRUCTION

Model 1
Classic Homes
Water's Edge Developments, Inc.
5935 S. Zang Street, Suite 230
Littleton, CO
80127

© 2015 KGA Studio Architects, PC

These plans are copyrighted and are subject to copyright protection as an architectural work, under Section 102 of the Copyright Act, 17 U.S.C., as amended December 1, 1990, and known as Architectural Works Copyright Protection Act of 1990. The protection includes, but is not limited to, the overall form, as well as, the arrangement and composition of spaces and elements of the design. Under such protection, unauthorized use of these plans, work or forms represented, can legally result in the cessation of such construction or buildings being seized and/or razed.

ISSUE	DATE
FIRST REVIEW	5.29.15

DRAWN BY	CHECKED
MP	JG

Main Level Floor Plan

JOB NO. 416.15

A1

Cottage Style

Mountain Rustic

Sierra pacific

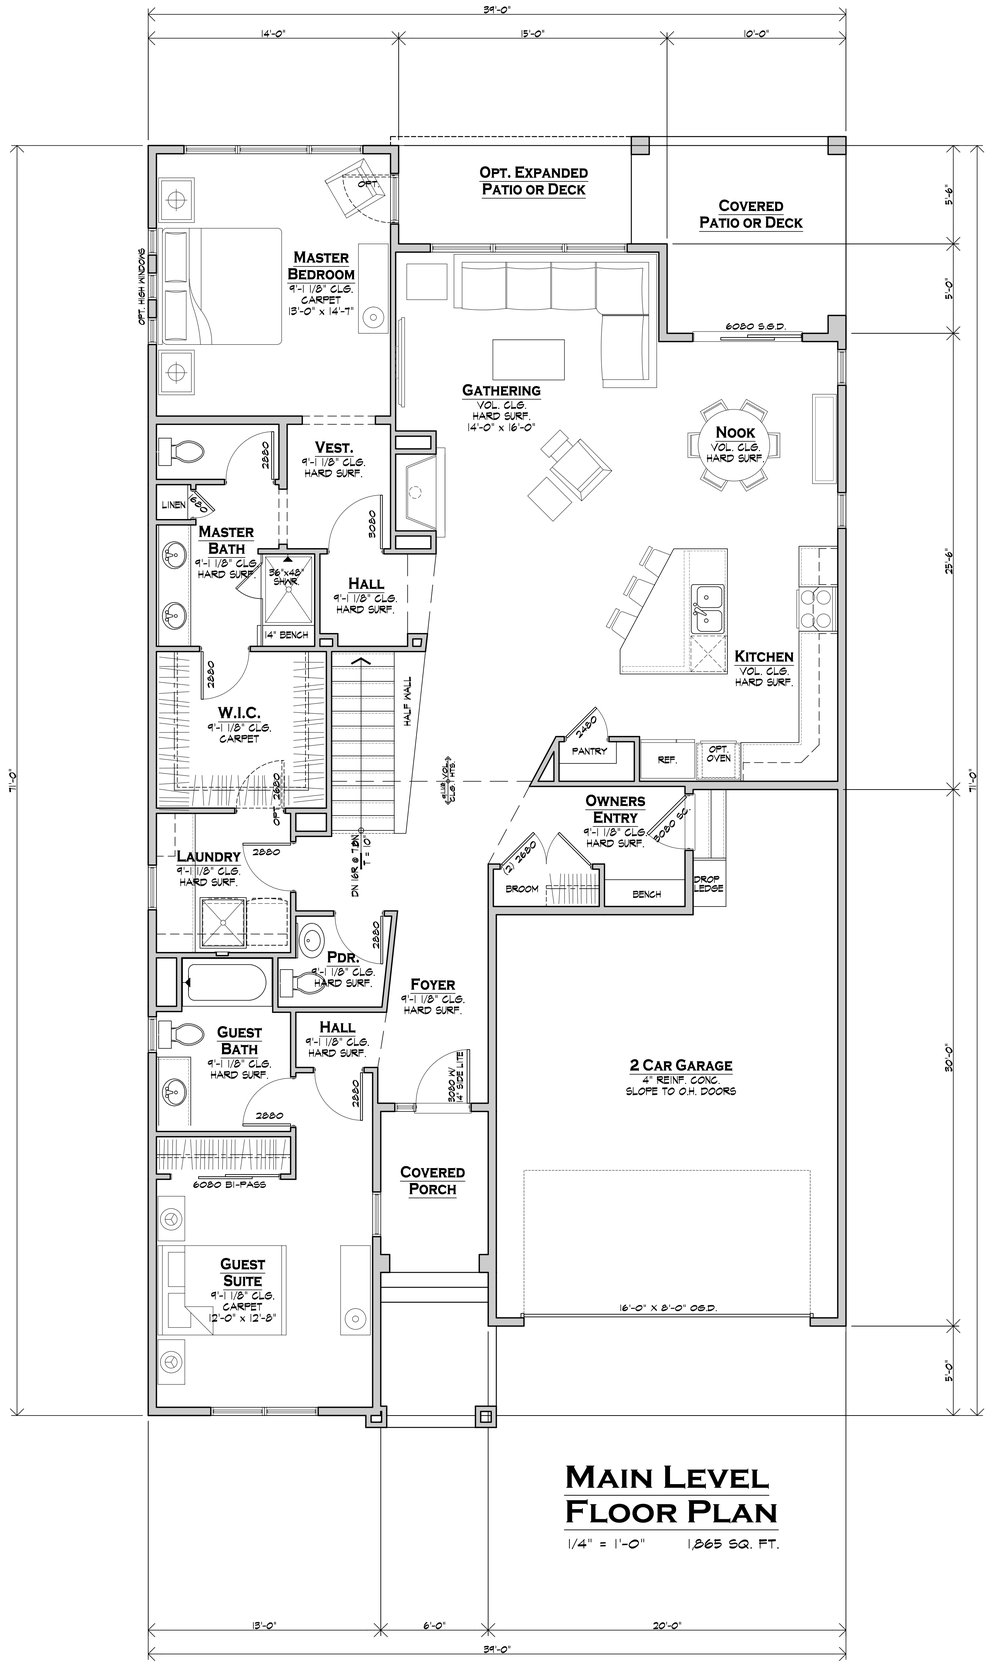

Main Level Floor Plan

1/4" = 1'-0" 1,865 SQ. FT.

kga a collaborative architectural studio
950 spruce street, suite 2d
louisville, colorado 80027
o 303.442.5882
f 303.442.5888
www.kgarch.com

NOT FOR CONSTRUCTION

Model 2
Classic Homes
Water's Edge Developments, Inc.
5935 S. Zang Street, Suite 230
Littleton, CO
80127

© 2015 KGA Studio Architects, PC

These plans are copyrighted and are subject to copyright protection as an architectural work, under Section 102 of the Copyright Act, 17 U.S.C., as amended December 1, 1990, and known as Architectural Works Copyright Protection Act of 1990. The protection includes, but is not limited to, the overall form, as well as, the arrangement and composition of spaces and elements of the design. Under such protection, unauthorized use of these plans, work or forms represented, can legally result in the cessation of such construction or buildings being seized and/or razed.

ISSUE	DATE
FIRST REVIEW	5.29.15

DRAWN BY	CHECKED
MP	JS

JOB NO. 416.15

A2

Cottage Style

Mountain Rustic

Sierra pacific

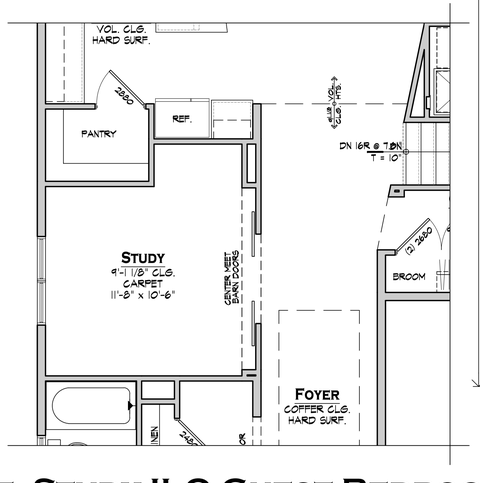

Opt. Study ILO Guest Bedroom

1/4" = 1'-0"

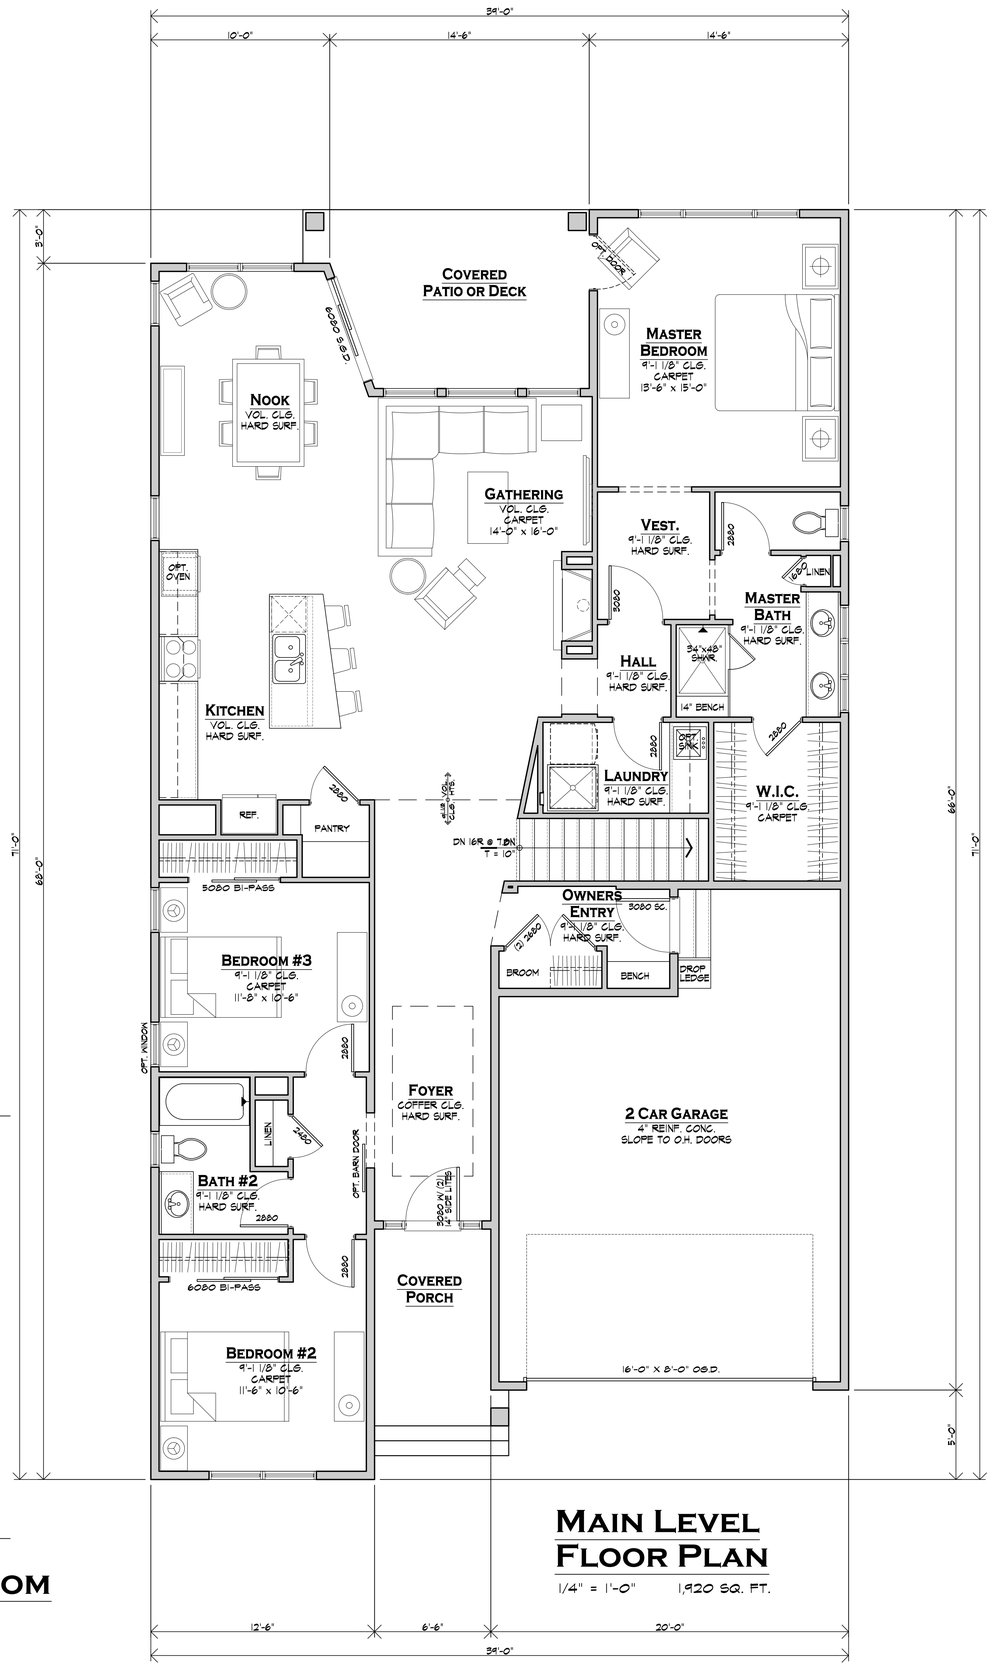

Main Level Floor Plan

1/4" = 1'-0" 1,920 SQ. FT.

kga
a collaborative architectural studio
950 spruce street, suite 2d
louisville, colorado 80027
o 303.442.5882
f 303.442.5888
www.kgarch.com

NOT FOR CONSTRUCTION

Model 3
Classic Homes
Water's Edge Developments, Inc.
5935 S. Zang Street, Suite 230
Littleton, CO
80127

© 2015 KGA Studio Architects, PC

These plans are copyrighted and are subject to copyright protection as an architectural work, under Section 102 of the Copyright Act, 17 U.S.C., as amended December 1, 1990, and known as Architectural Works Copyright Protection Act of 1990. The protection includes, but is not limited to, the overall form, as well as, the arrangement and composition of spaces and elements of the design. Under such protection, unauthorized use of these plans, work or forms represented, can legally result in the cessation of such construction or buildings being seized and/or razed.

ISSUE	DATE
FIRST REVIEW	5.29.15

DRAWN BY	CHECKED
MP	JG

Main Level Floor Plan

JOB NO. 416.15

A3