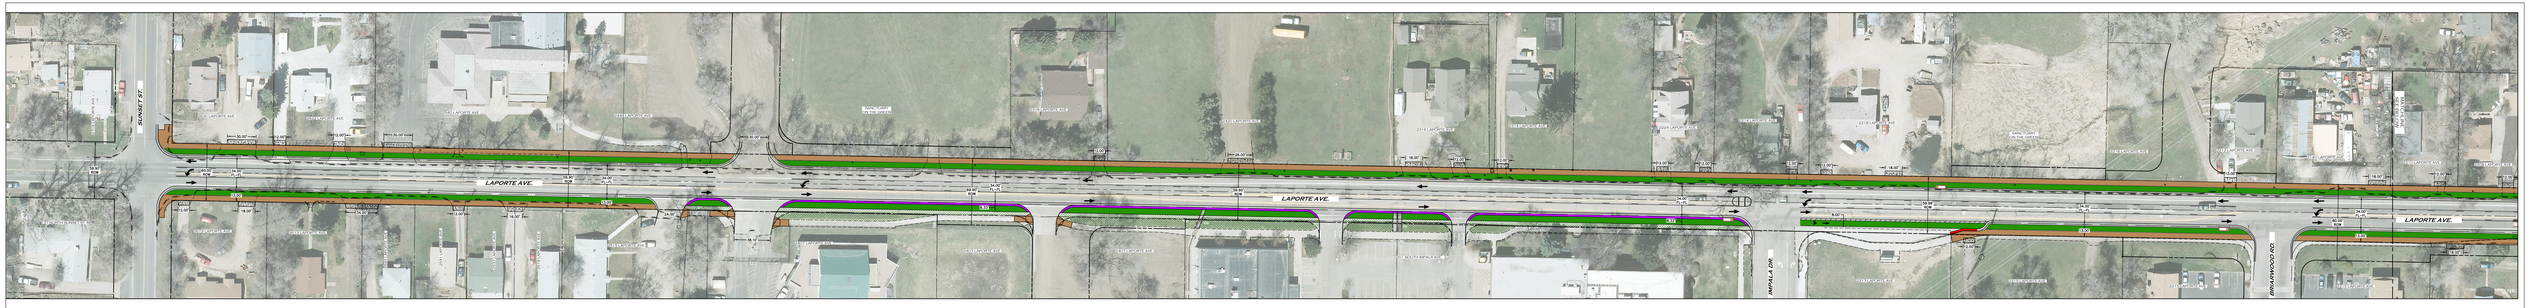

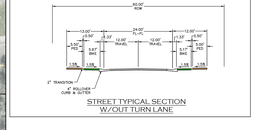

STREET TYPICAL SECTION
W/OUT TURN LANE

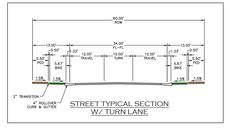

STREET TYPICAL SECTION
W/ TURN LANE

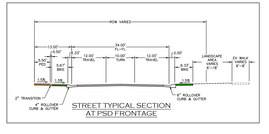

STREET TYPICAL SECTION
AT PSD FRONTAGE

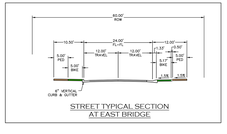

STREET TYPICAL SECTION
AT EAST BRIDGE

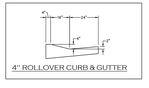

4" ROLLOVER CURB & GUTTER

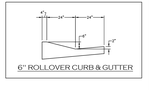

6" ROLLOVER CURB & GUTTER

LEGEND

- PROPOSED 4" ROLLED CURB & GUTTER
- PROPOSED 6" ROLLED CURB & GUTTER
- PROPOSED 6" VERTICAL CURB & GUTTER
- PROPOSED STRIPING
- PROPOSED BIKE LANE
- PROPOSED LANDSCAPE
- PROPOSED CONCRETE SIDEWALK

INTERWEST CONSULTING GROUP

City of Fort Collins

LAPORTE AVE CORRIDOR SUNSET ST TO FISHBACK AVE
ELEVATED BIKE LANE EXHIBIT

DATE: 02/05/20