


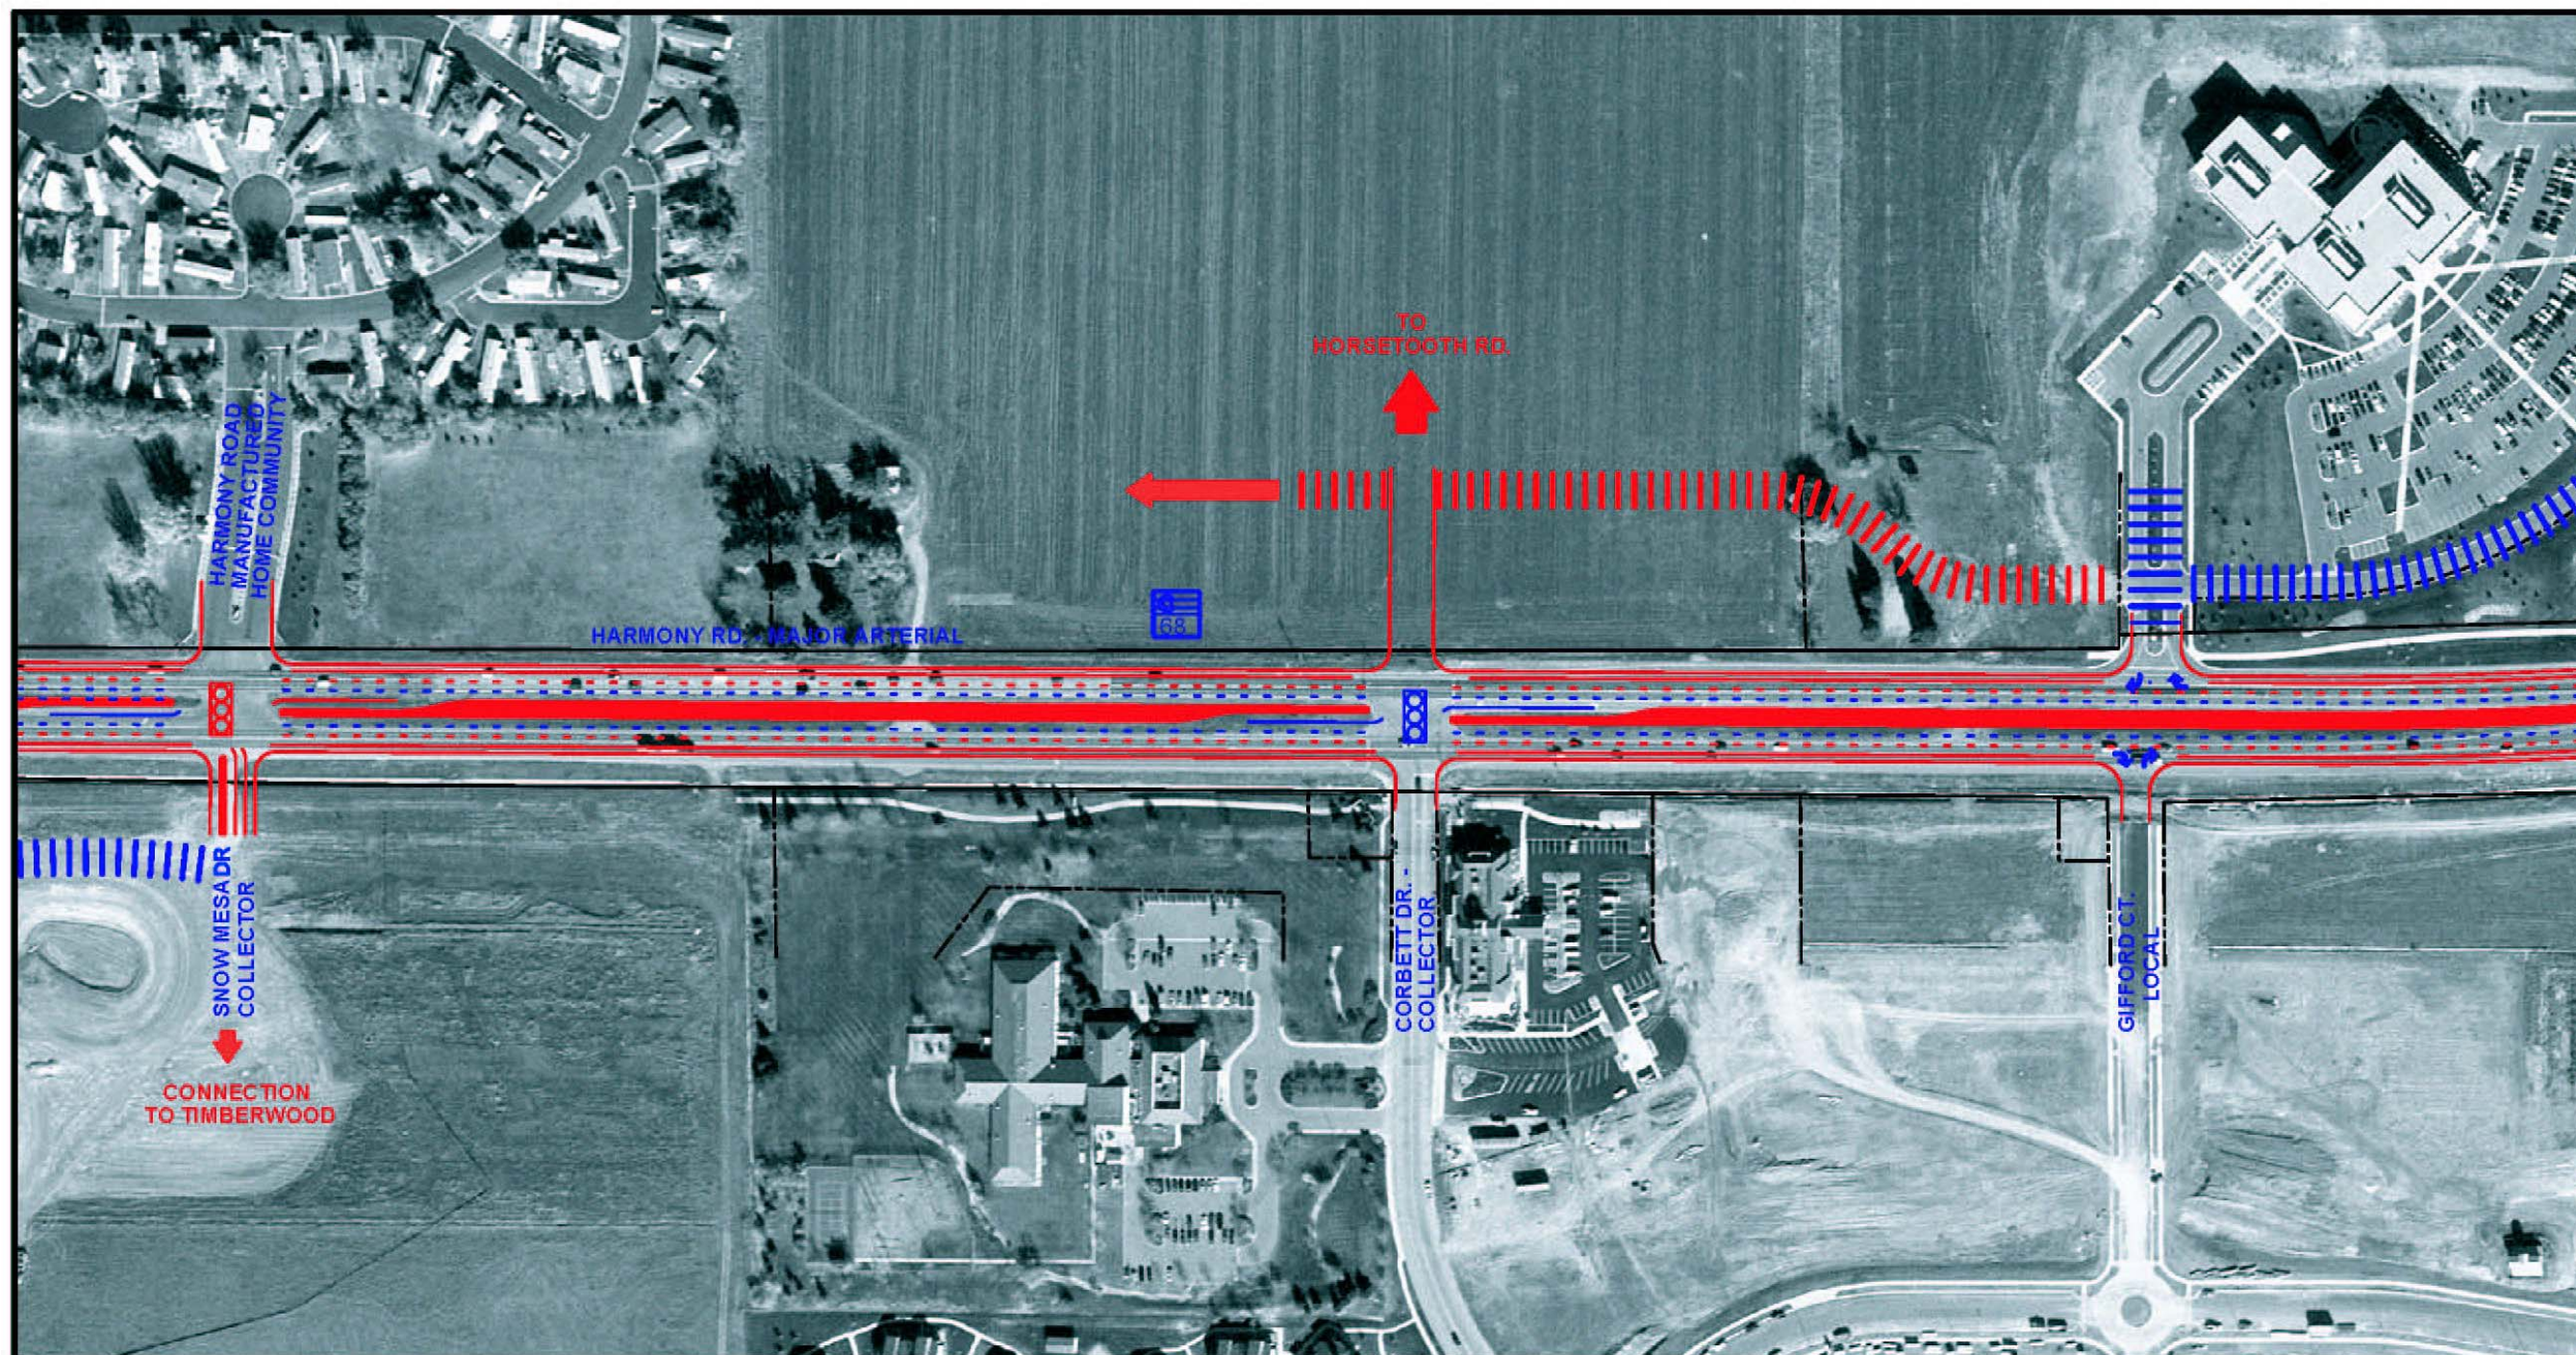


HARMONY ROAD ACCESS CONTROL PLAN UPDATE

SCALE: 1"=400' (APPROX.)

LEGEND	PUBLIC STREETS	PERMITTED MOVEMENTS	TRAFFIC SIGNALS	MEDIANS	ACCESS CIRCULATOR	APPROXIMATE RIGHT-IN/ RIGHT-OUT ACCESS LOCATION
EXISTING						
PROPOSED						



FIGURE 3.23
MANUFACTURED HOME COMMUNITY TO LSI LOGIC

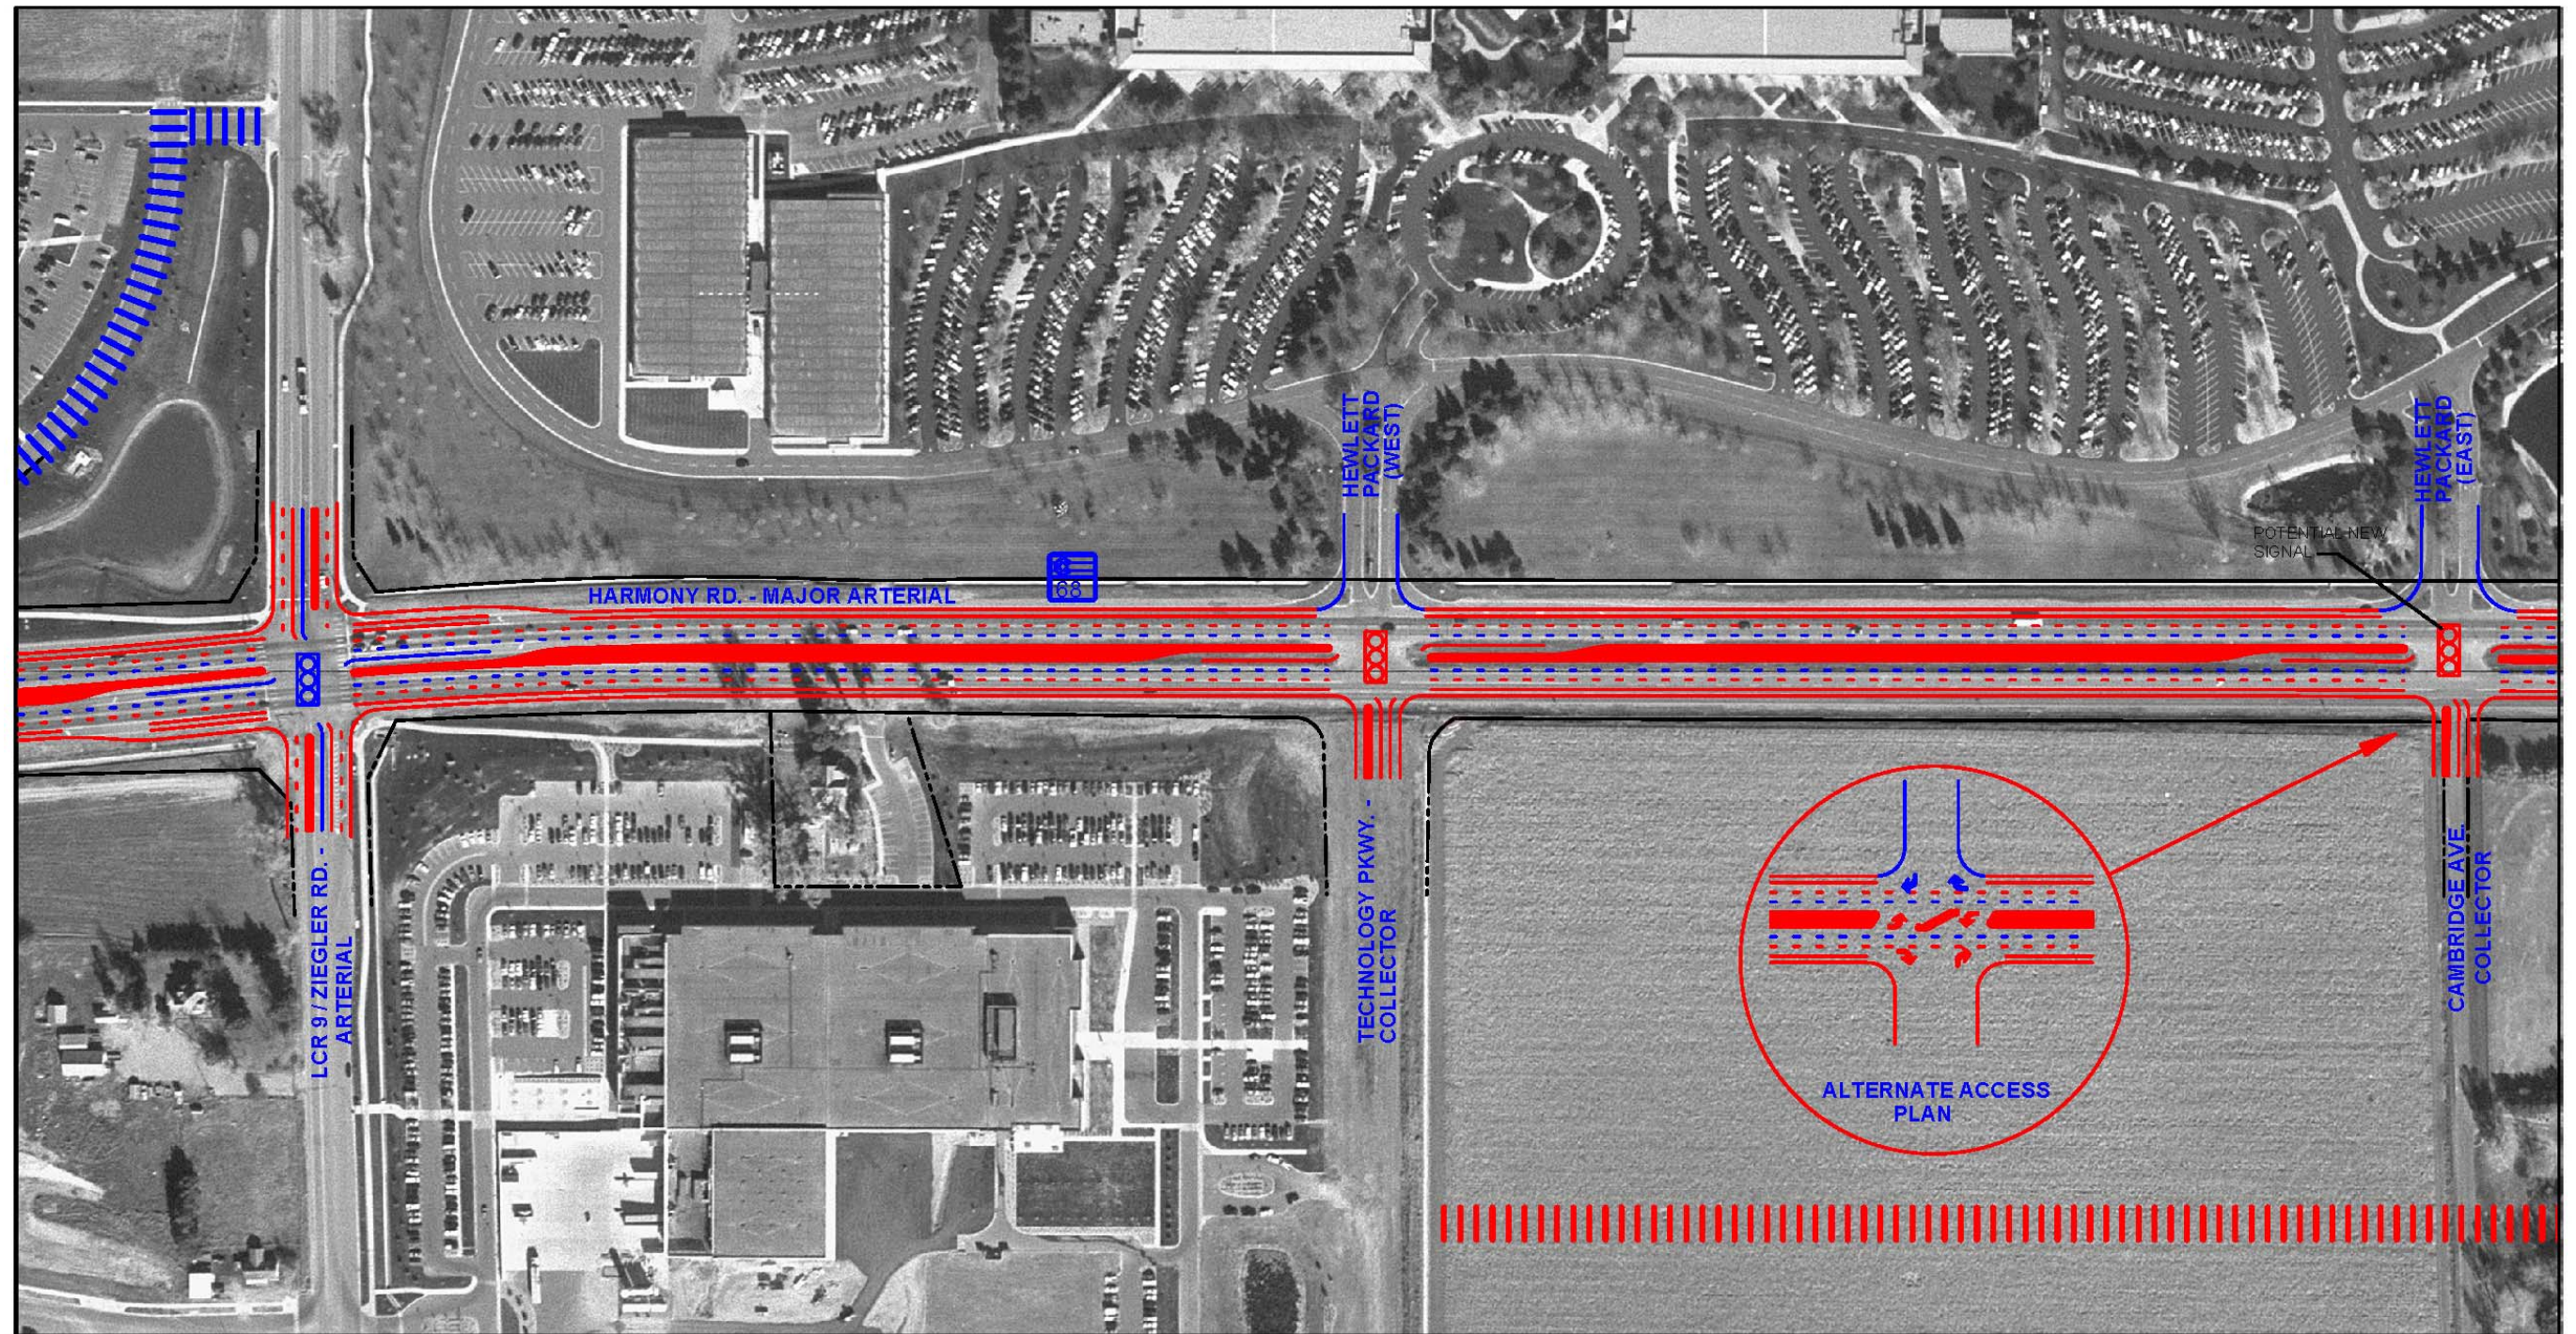

HARMONY ROAD ACCESS CONTROL PLAN UPDATE

SCALE: 1"=400' (APPROX.)

LEGEND	PUBLIC STREETS	PERMITTED MOVEMENTS	TRAFFIC SIGNALS	MEDIANS	ACCESS CIRCULATOR	APPROXIMATE RIGHT-IN/ RIGHT-OUT ACCESS LOCATION
EXISTING						
PROPOSED						



FIGURE 3.24
LCR 9 TO HEWLETT PACKARD EAST ACCESS