PROPOSED ENLARGEMENT CONCEPT

HALLIGAN WATER SUPPLY PROJECT
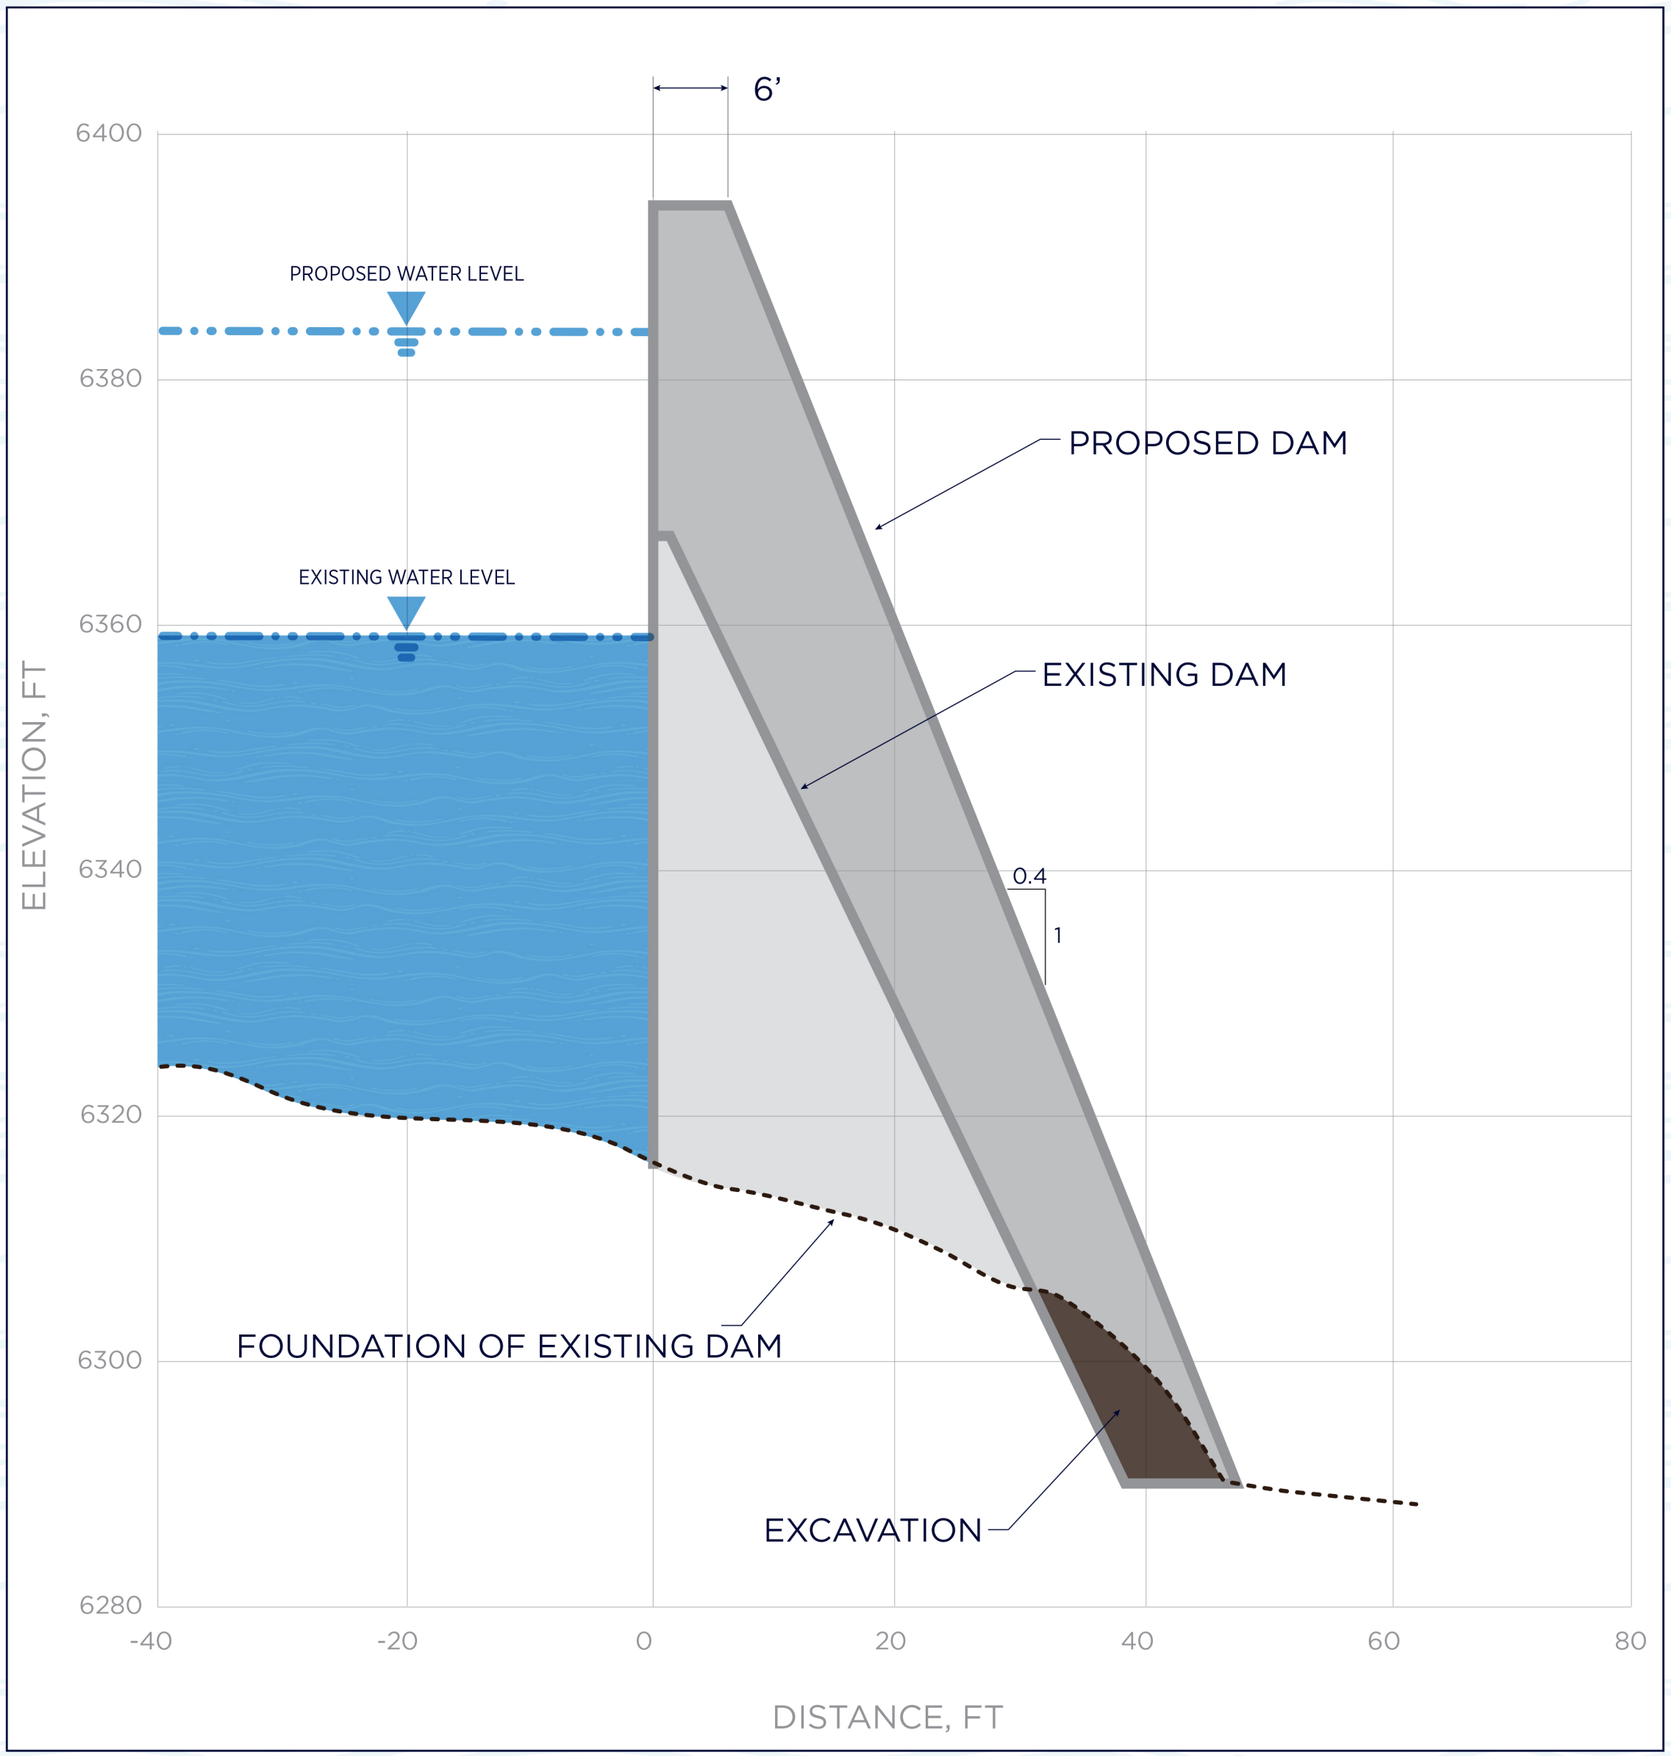
City of Fort Collins Utilities